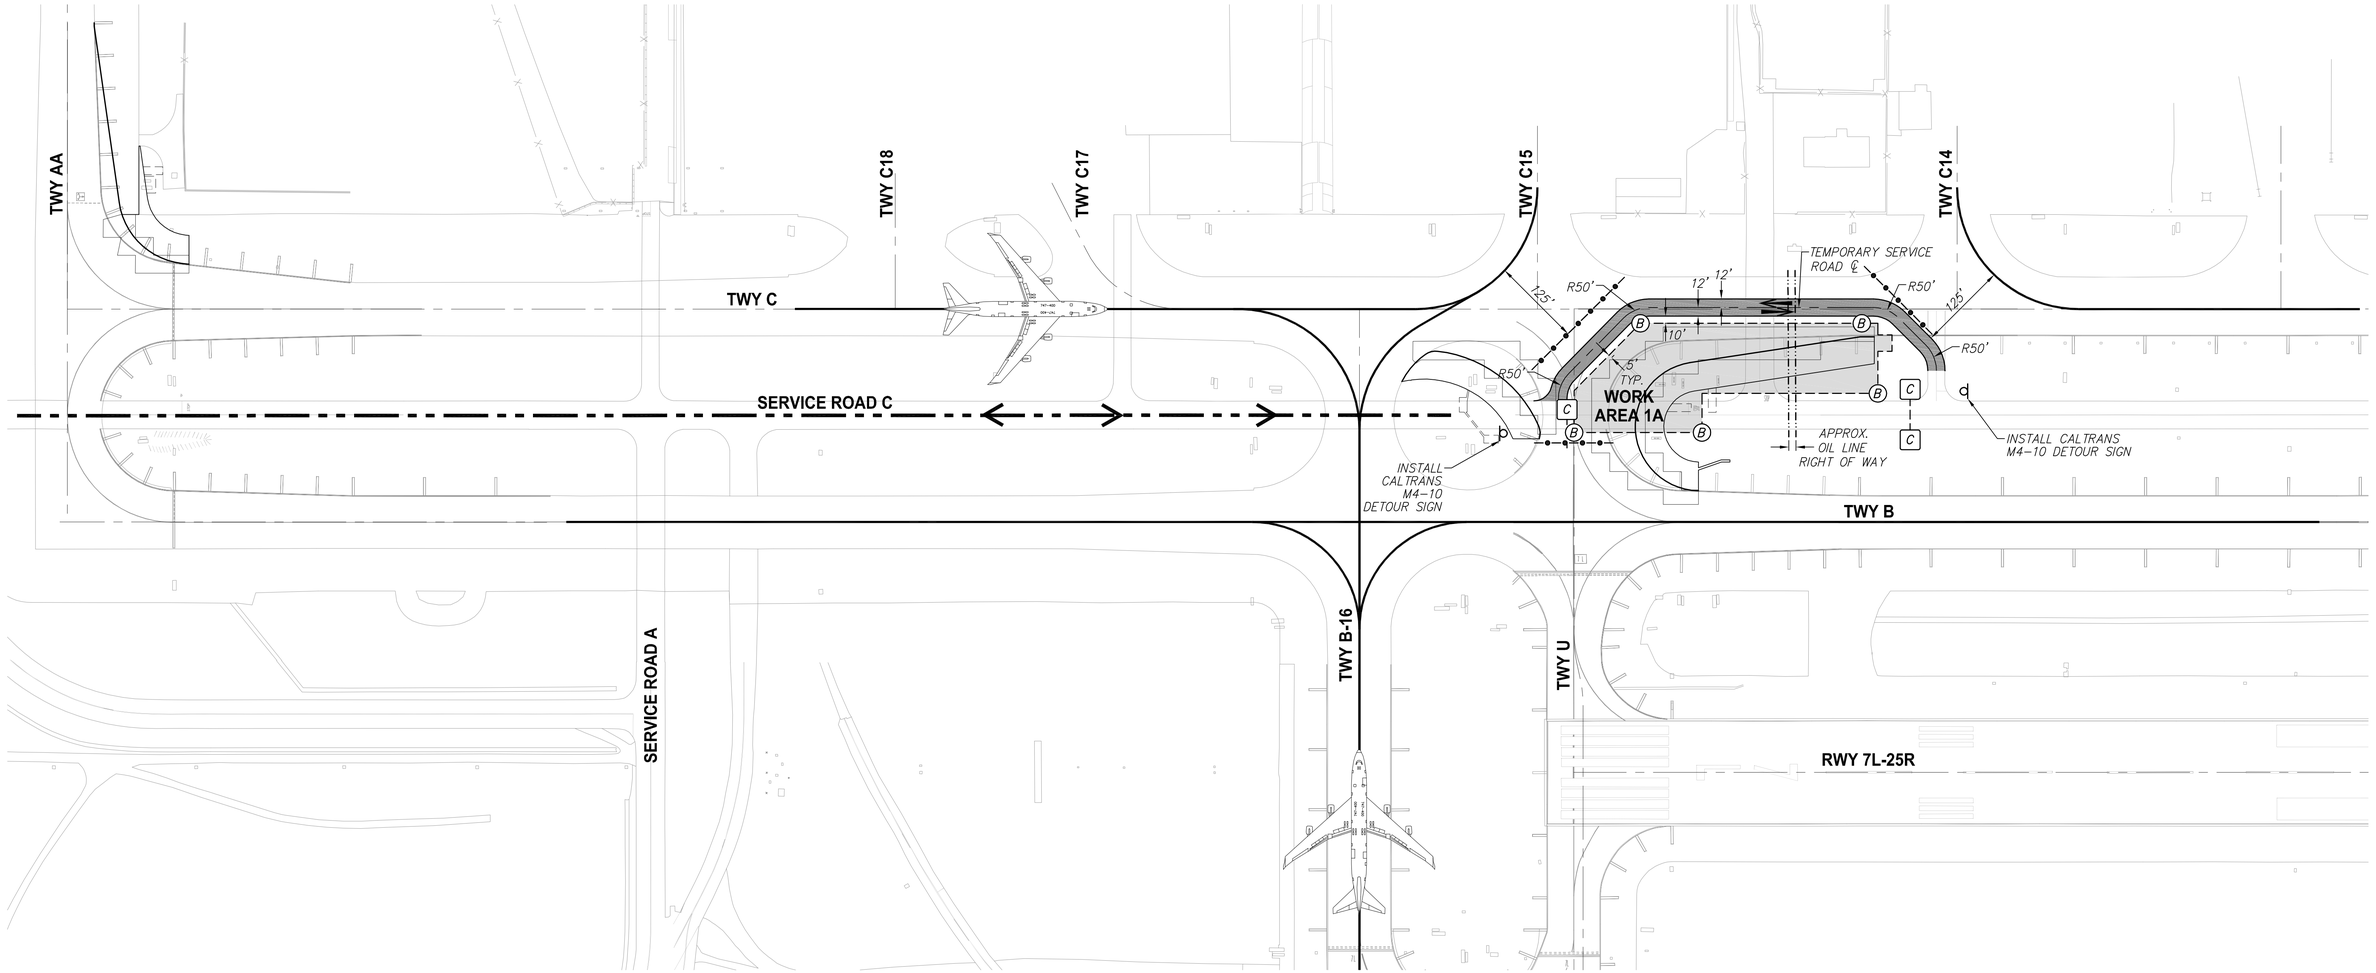

GENERAL NOTES

1. SEE SHEETS E301 TO E310 FOR TEMPORARY TAXIWAY EDGE LIGHTING AND STANDING RED LIGHTS.
2. TAXIWAY LABELS DENOTE EXISTING DESIGNATIONS.
3. CONTRACTOR'S VEHICLE CROSSING SHALL CONTAIN FLAGGERS TO COORDINATE CROSSING ACTIVE TAXIWAYS.
4. ALL CONTRACTOR TRAFFIC SHALL STOP AT ALL CROSSINGS WITH ACTIVE TAXIWAYS, EVEN IF FLAGGERS ARE PROVIDED.
5. CONTRACTOR SHALL COORDINATE SERVICE ROAD MARKING ACROSS TAXIWAYS WITH AIRCRAFT TRAFFIC.
6. SEE SHEET G101 FOR CONSTRUCTION SEQUENCE.

LEGEND

- UNRESTRICTED TIME WORK AREA
- OFF PEAK – NIGHTTIME WORK AREA
- TEMPORARY RELOCATED SERVICE ROAD, PER DETAIL 3 ON SHEET G131. CONTRACTOR SHALL RESTORE/REMOVE MARKING AFTER WORK WITHIN AREA IS COMPLETED, RESTORE ORGINAL OR PROVIDE NEW MARKING. ALL TEMPORARY MARKING TO BE REMOVED.
- CONTRACTOR'S ACCESS/HAUL ROUTE
- DENOTES ACTIVE AIRCRAFT AREAS
- DENOTES SERVICE ROAD AIRPORT TRAFFIC ROUTE
- FLAGGER AT CONTRACTOR'S VEHICLE CROSSING
- (B)——(B) INSTALL BARRICADE PER DETAIL 1 ON SHEET G130
- [C]——[C] INSTALL CALTRANS BARRICADE PER DETAIL 2 ON SHEET G130
- STANDING RED LIGHTS. SEE SHEETS E301 TO E310
- INSTALL K-RAIL BETWEEN SERVICE ROAD AND WORK AREA PER DETAIL 8 ON SHEET G130
- þ CONSTRUCTION TRAFFIC SIGN PER DETAIL 3 ON SHEET G130
- APPROXIMATE LIMIT OF OIL LINE RIGHT OF WAY, SEPERATE NOTICE TO PROCEED REQUIRED

N

100' 0 100' 200'

SCALE 1" = 100'-0"

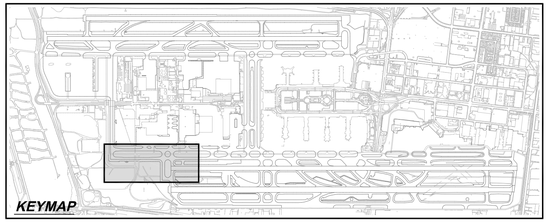

REGISTERED PROFESSIONAL ENGINEER
ANTONE T. FERMELIA
No. 55543
Exp. 12/31/08
CIVIL
STATE OF CALIFORNIA
REGISTRATION SEAL

REVISION NO.	DESCRIPTION	DATE
1	CONFORMED SET	5/1/08

HNTB
ENGINEERS ARCHITECTS PLANNERS
HNTB CORPORATION
6151 W. Century Blvd., Suite 1200
Los Angeles, CA 90045
Phone: 310-417-8777
Fax: 310-417-5369

ONT PMD LAX VNY

GRID LOCATIONS TO

Los Angeles World Airports

AIRFIELD INTERSECTION IMPROVEMENTS – PACKAGE II

CONSTRUCTION SEQUENCING WORK AREAS 1A

LOS ANGELES INTERNATIONAL AIRPORT

SUBMITTED BY	APPROVED BY
ASST. CHIEF AIRPORTS ENGINEER	CHIEF AIRPORTS ENGINEER

DRAWN	CHECKED	PLAN SET NUMBER	SHEET
WPM	TTF	16 OF 224	G104
SCALE 1"=100'	DATE 05/01/08	DWG NO. 20050048-80	

FILE NAME LA24G104.dwg

J:\37362\CADD\FILES\02_Package_2\AI2_Conformed\ LA24G104.dwg May 09, 2008 - 11:11am